# Plan F

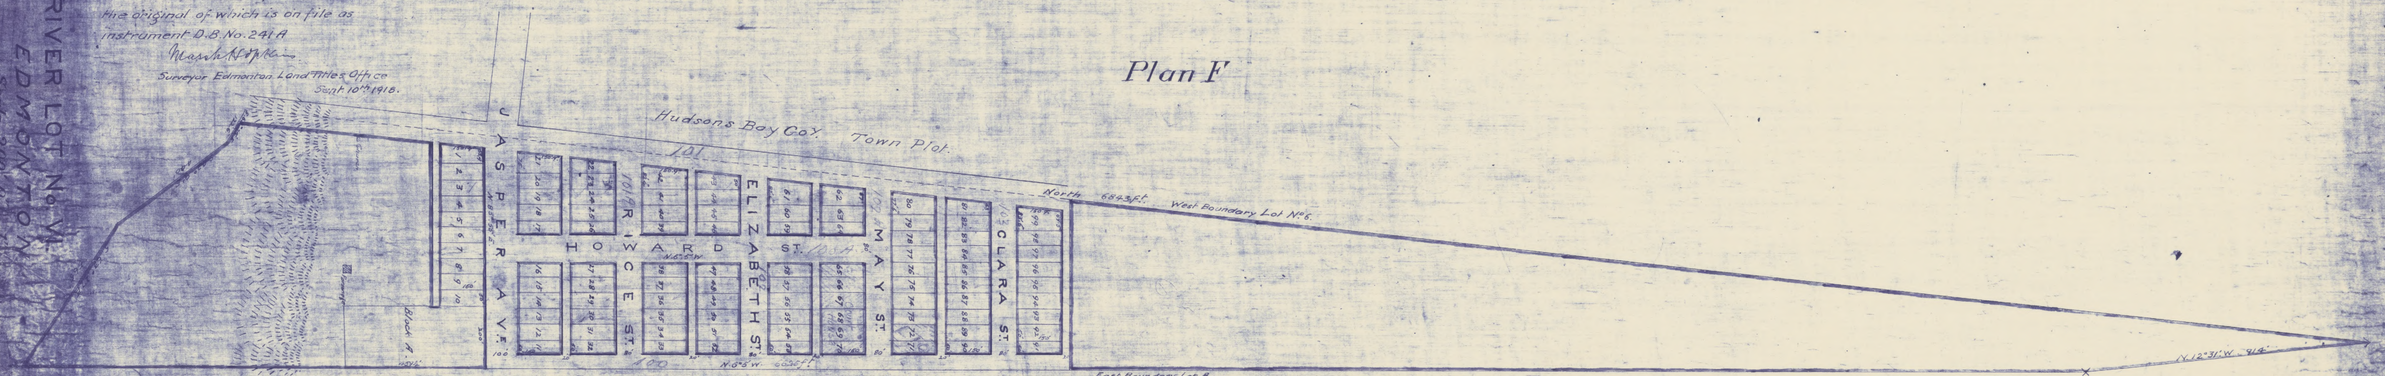


This is a correct copy of Plan F the original of which is on file as instrument D.B. No. 241 A

Surveyor Edmonton Land Titles Office
Sept 10th 1918.

RIVER LOT No. VI.
EDMONTON
Scale 200 ft. to 1 in.

This Plan is correct and is prepared under the provisions of the North West Territories Registration of Titles Ordinance 1884.

(Signed) Geo. A. Simpson
D.L.S.

Edmonton 7th July 1887.

The Methodist Church
(Signed) A. Sutherland D.D.
Missionary Secretary

River Lot No. VIII.

241 A
24 11th A.M. October 1888
10th

11th A. 10th October 18 88 24 241 A

(Signed) Geo. Roy

MAP COLLECTION
UNIVERSITY OF ALBERTA
EDMONTON, ALBERTA
CANADA

Edmonton / A-102 (1887) [Arch.]